THE GLOBE LEGAL WRAPPER, Patented Feb. 11, 1890. FIRST QUALITY.
DIRECTIONS.—Elevate the metal points—attach the manuscript—then bend the points down flat—dampen the gummed flap and stick it down—this fastens the papers and hides the metal.

Declaratory Resolution.

No. 164

Widening, opening & extending of Spring Street from Short Street to a point 266 ft E. of Andrew Street

Resolution adopted Oct. 8th 08

Resolution rescinded March 18th 09

DECLARATORY RESOLUTION NO. 164.

For the widening, opening and extending of Spring Street from Short street to a point 266 feet east of Andrew street:

Resolved, By the Board of Public works of the City of Fort Wayne, Indiana, that it is desired and deemed necessary to widen, open and extend Spring Street from Short Street to a point two hundred and sixty-six feet east of Andrew Street. Said widening, opening, and extending to be made by condemning and appropriating for street purposes a strip of land twenty-five feet in width, representing the north half of Spring Street as proposed to be widened from the east line of the twenty-six foot street on the east side of Oak Hill Grove Addition to the west line of lot No.13 Feeder Addition. Also a strip of land fifty feet in width through parts of lots Nos.13 and 14 Feeder Addition, Lot No.1 Ganser's Addition, and lot No.18 Beck's Homestead Addition. All as shown by a plan of such proposed widening, opening and extending of said Spring Street, as above described, now on file in the office of the Department of Public works of said city. The property which may be injuriously or beneficially affected by the widening, opening and extending of said Spring Street, as above described, is described as all lots and parcels of land not occupied by street and alleys lying south of Huffman Street from Jesse Avenue to Short Street, west of Short Street, north of Fifth Street from Short Street to Barthold Street, north of Fourth street from Barthold Street to Schilling Avenue, and east of Schlling Avenue south of Spring Street and east of Jesse Avenue, south of Huffman Street. All of said Spring Street and lots and lands affected by the widening, opening and extending of said Spring Street, as above described, being situated in the City of Fort Wayne, County of Allen, and state of Indiana.

Adopted this 8th day of October, 1908.

E. J. Lennon
Henry Schmidt
Jesse Previs
Board of Public Works.

Attest: H. W. Becker
Clerk.

PLAN.

OF THE WIDENING, OPENING AND EXTENDING OF

SPRING ST.

FROM

SHORT ST. TO A POINT 226 FEET EAST OF ANDREW ST.

1908

SCALE: 1" = 60'

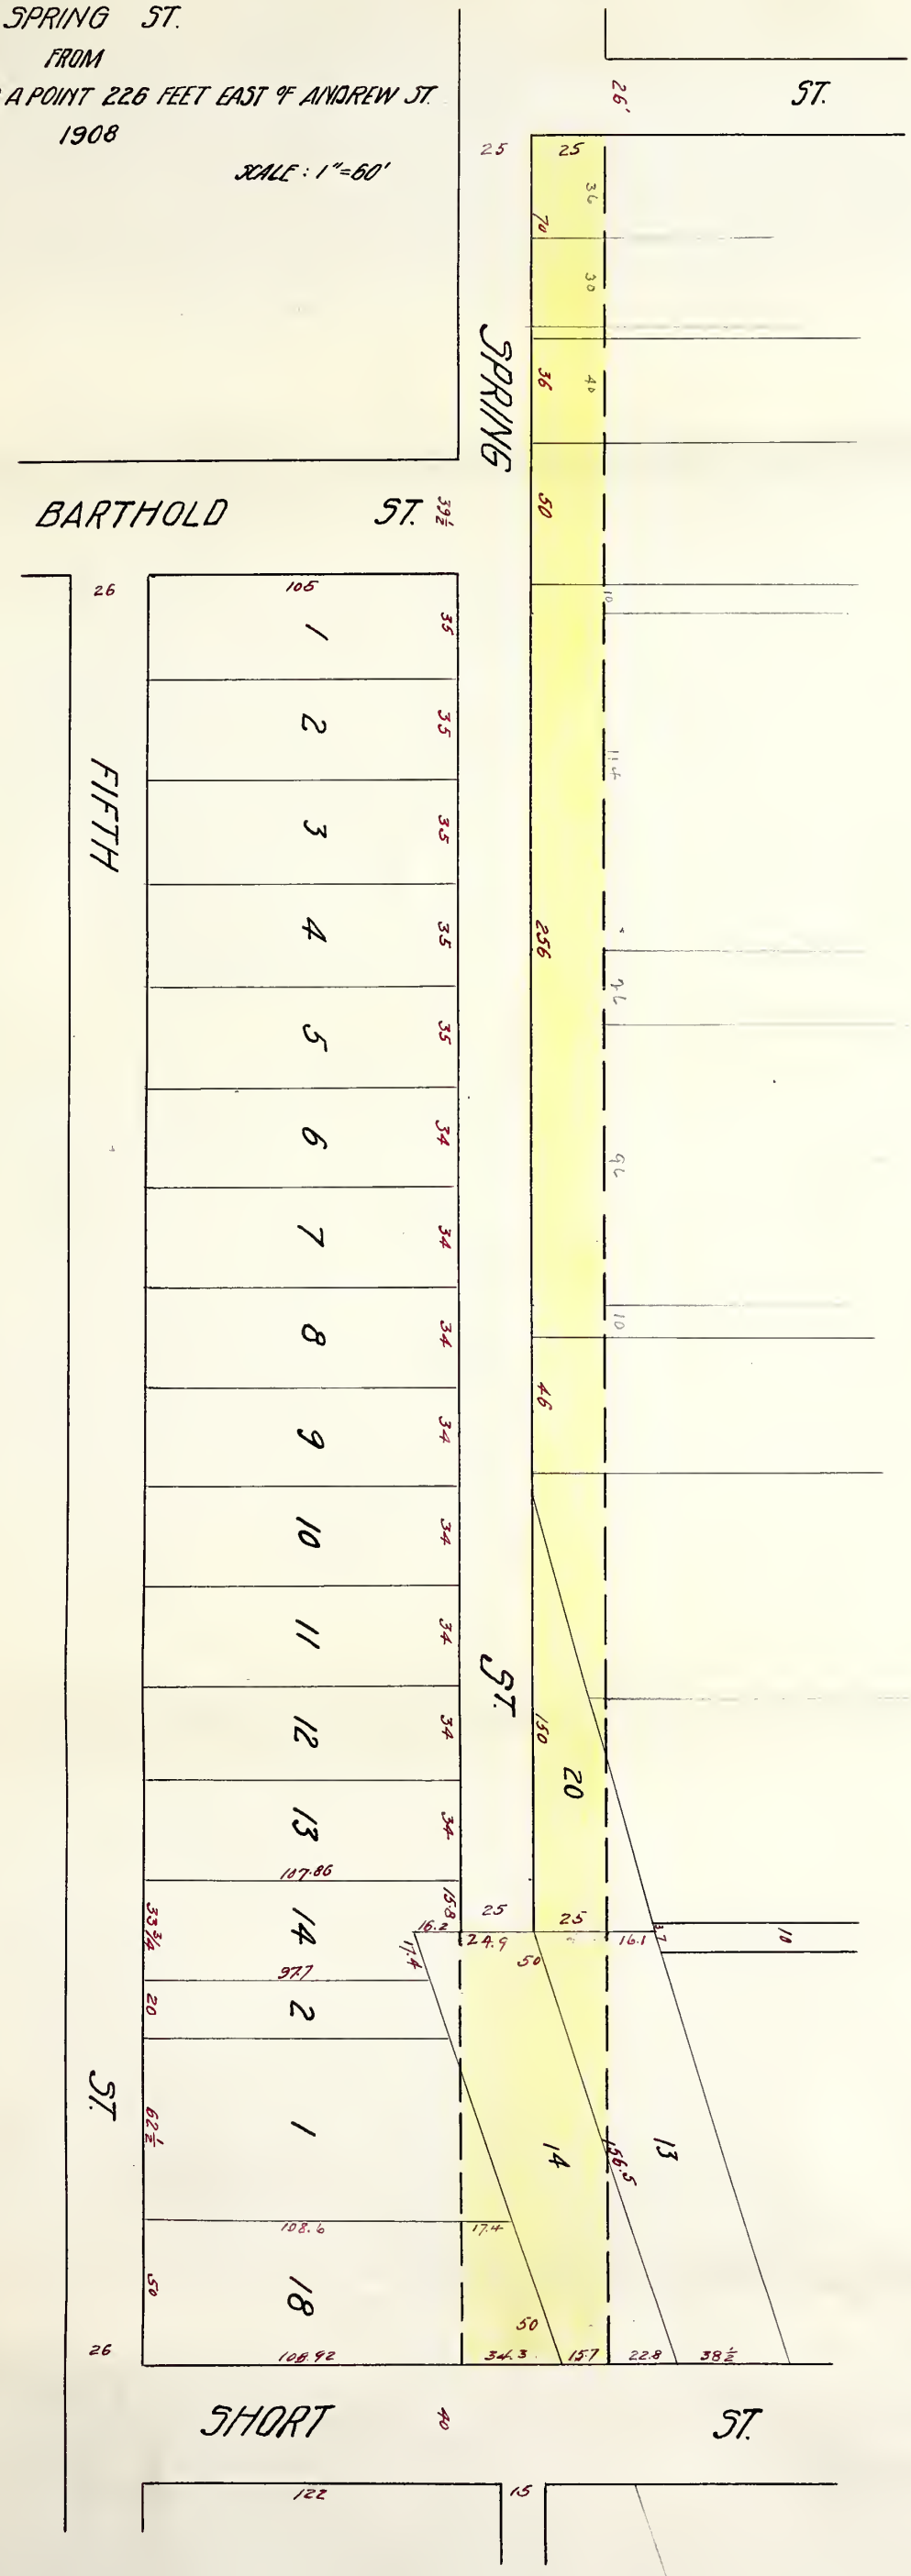

Digitized by the Internet Archive
in 2015

https://archive.org/details/declaratoryresol1641unse

Form 3-3000-3-5-07

PETITION

Fort Wayne, Sept. 28th 05

TO THE BOARD OF PUBLIC WORKS OF THE CITY OF FORT WAYNE:

Gentlemen:

The undersigned, owners of real estate on Spring Street, *from* _____ *to* _____ *respectfully petition for the passage of a resolution providing for* opening Spring Street from Barthold Street to Short Street

Joseph Girardot
Margaret Holbrook

THE FIRST NATIONAL BANK OF FORT WAYNE
By W. Miller The President

By order of the,

BOARD OF PUBLIC WORKS.

By H. W. Becker
Clerk.

ion for Passage

of a Resolution for

ing Spring Street

arthold Street

ort Street

h the Board of Public Works

ordered Sept. 28th 08

TERS, FORT WAYNE, IND.

1750 5

DEPARTMENT OF PUBLIC WORKS.

Fort Wayne, Ind., Sept. 29th, 1908.

Mr. F. M. Randall,

City Civil Engineer.

Dear Sir:

Please prepare a plan showing the proposed opening of Spring Street from Barthold Street to Short Street.

By order of the,

BOARD OF PUBLIC WORKS.

By N. W. Becker
Clerk.